UGANDA SOCIETY OF ARCHITECTS

CORPORATE SOCIAL RESPONSIBILITY (CSR)

2022

ESTHER MBABAZI

- FOUNDER OF COMMUNITY BASED ORGANISATION : **CHILDREN EMERGENCE HELP,** MAY 2021
- **FOR ORPHANS, CHILDREN WITH HIV, DISABLED,NEEDY**
- KYAMPISI, MUKONO
- CURRENTLY 11 CHILDREN WITH SPONSORS FOR SCHOOL

THE CHILDREN SPEND TIME AT THE HOME , EAT MEALS, THOSE WITHOUT SHELTER ARE HOUSED FOR A TIME, THEY PLAY , INTERACT AND 'JUST BE KIDS'

UGANDA SOCIETY OF ARCHITECTS

THE CSR PROJECT

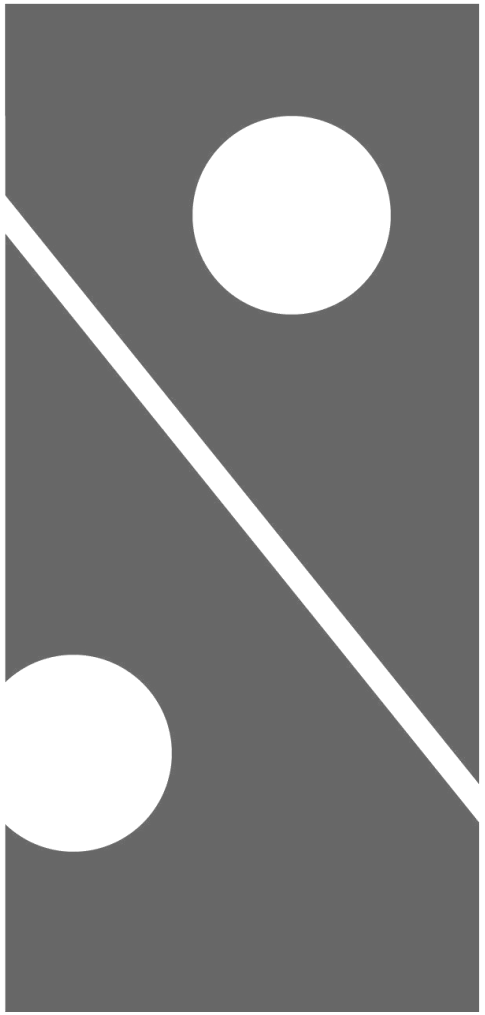

- TO SUPPORT THE CBO BY PROVIDING MORE SPACE TO:
- COOK AND FEED THE CHILDREN
- FACILITATE SKILLS TRAINING (SKILLING)
- CHILDREN GROUP ACTIVITIES
- DO HOMEWORK TOGETHER AFTER SCHOOL
- PLAY
- SHELTER A FEW CHILDREN WHEN NECESSARY (4-6)
- PROVIDE A SAFE SPACE TO GROW

EMOTIONAL IMPACT, PSYCO-SOCIAL HEALING, GREEN AND SUSTAINABLE, CAPACITY BUILDING

THE CURRENT STATUS

PROJECT

UGANDA SOCIETY OF ARCHITECTS

THE CURRENT STATUS

PROJECT

UGANDA SOCIETY OF ARCHITECTS

THE CURRENT STATUS

PROJECT

UGANDA SOCIETY OF ARCHITECTS

THE CURRENT STATUS

COOKING AREA

PIT LATRINE,
BATHROOM, STORE

PROJECT

UGANDA SOCIETY OF ARCHITECTS

THE CURRENT STATUS

PROJECT

UGANDA SOCIETY OF ARCHITECTS

THE CURRENT STATUS

PROJECT

UGANDA SOCIETY OF ARCHITECTS

THE CURRENT STATUS

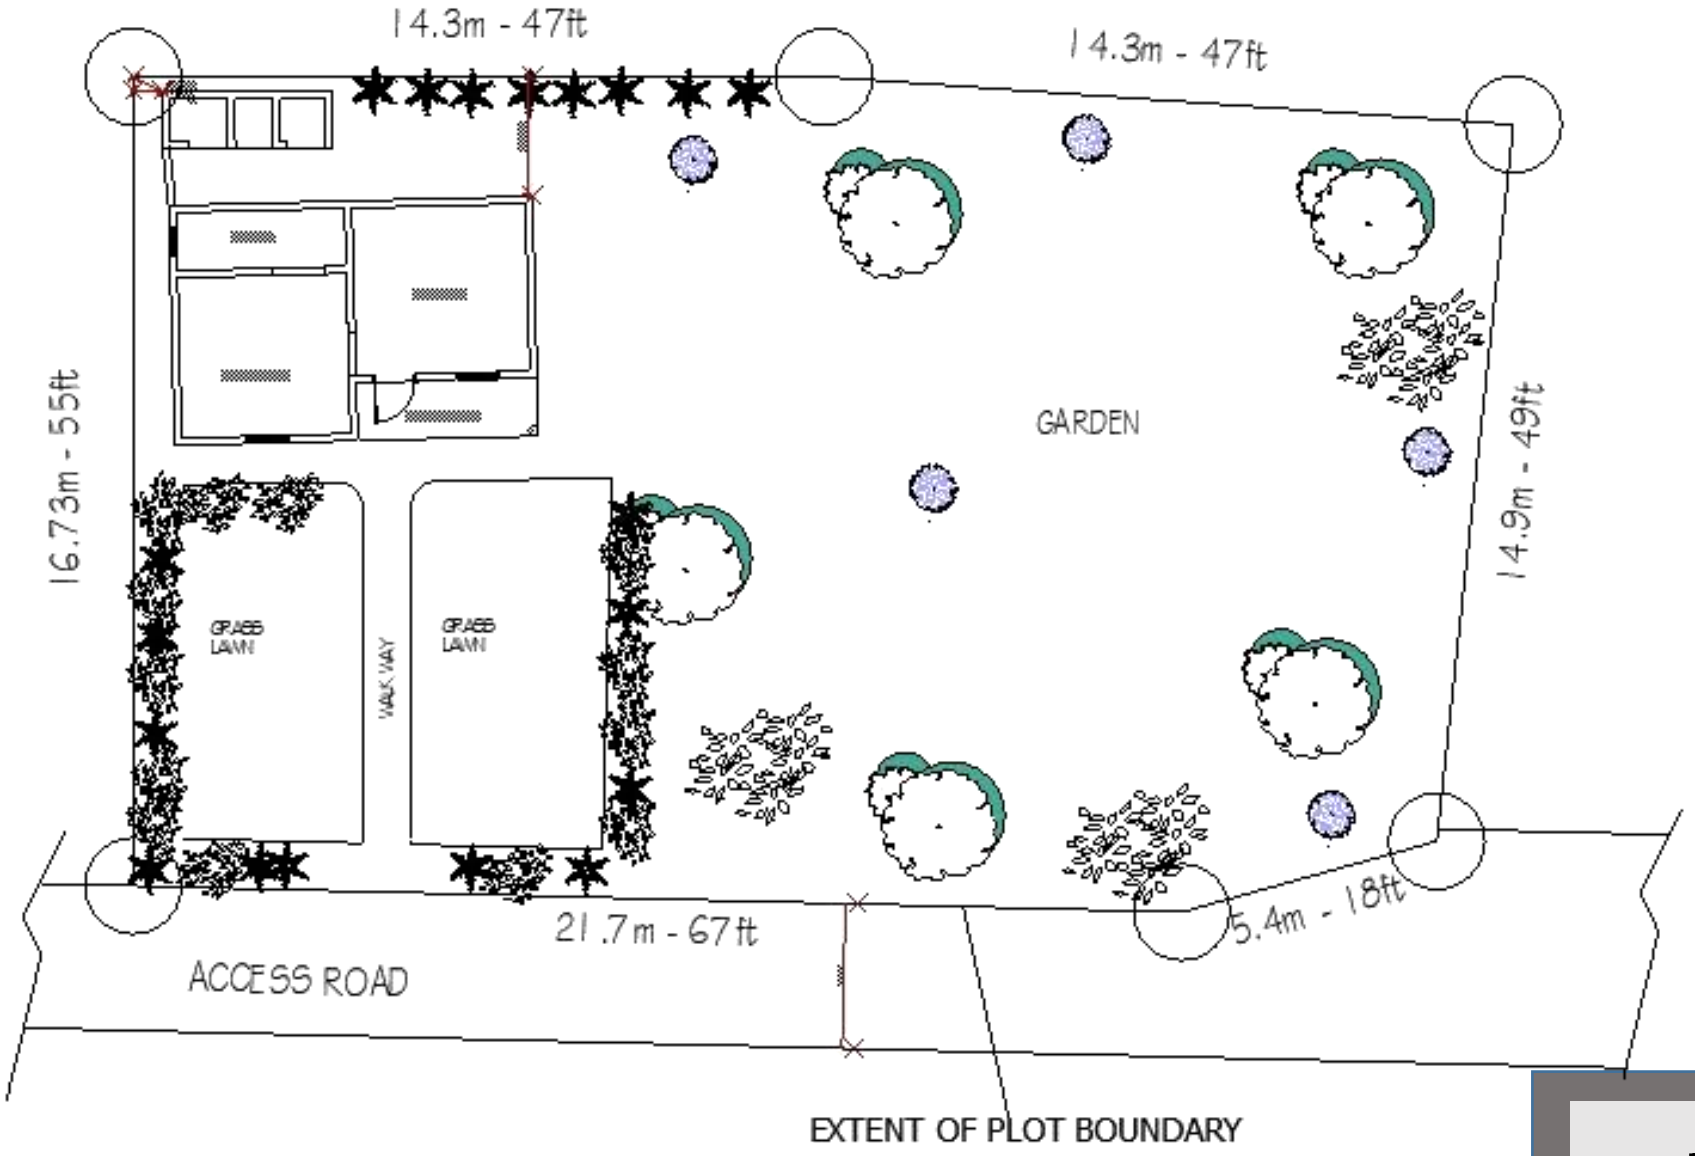

EXISTING SITE LAYOUT
SCALE 1: 100

PROJECT

UGANDA SOCIETY OF ARCHITECTS

THE PROPOSED MODIFICATIONS

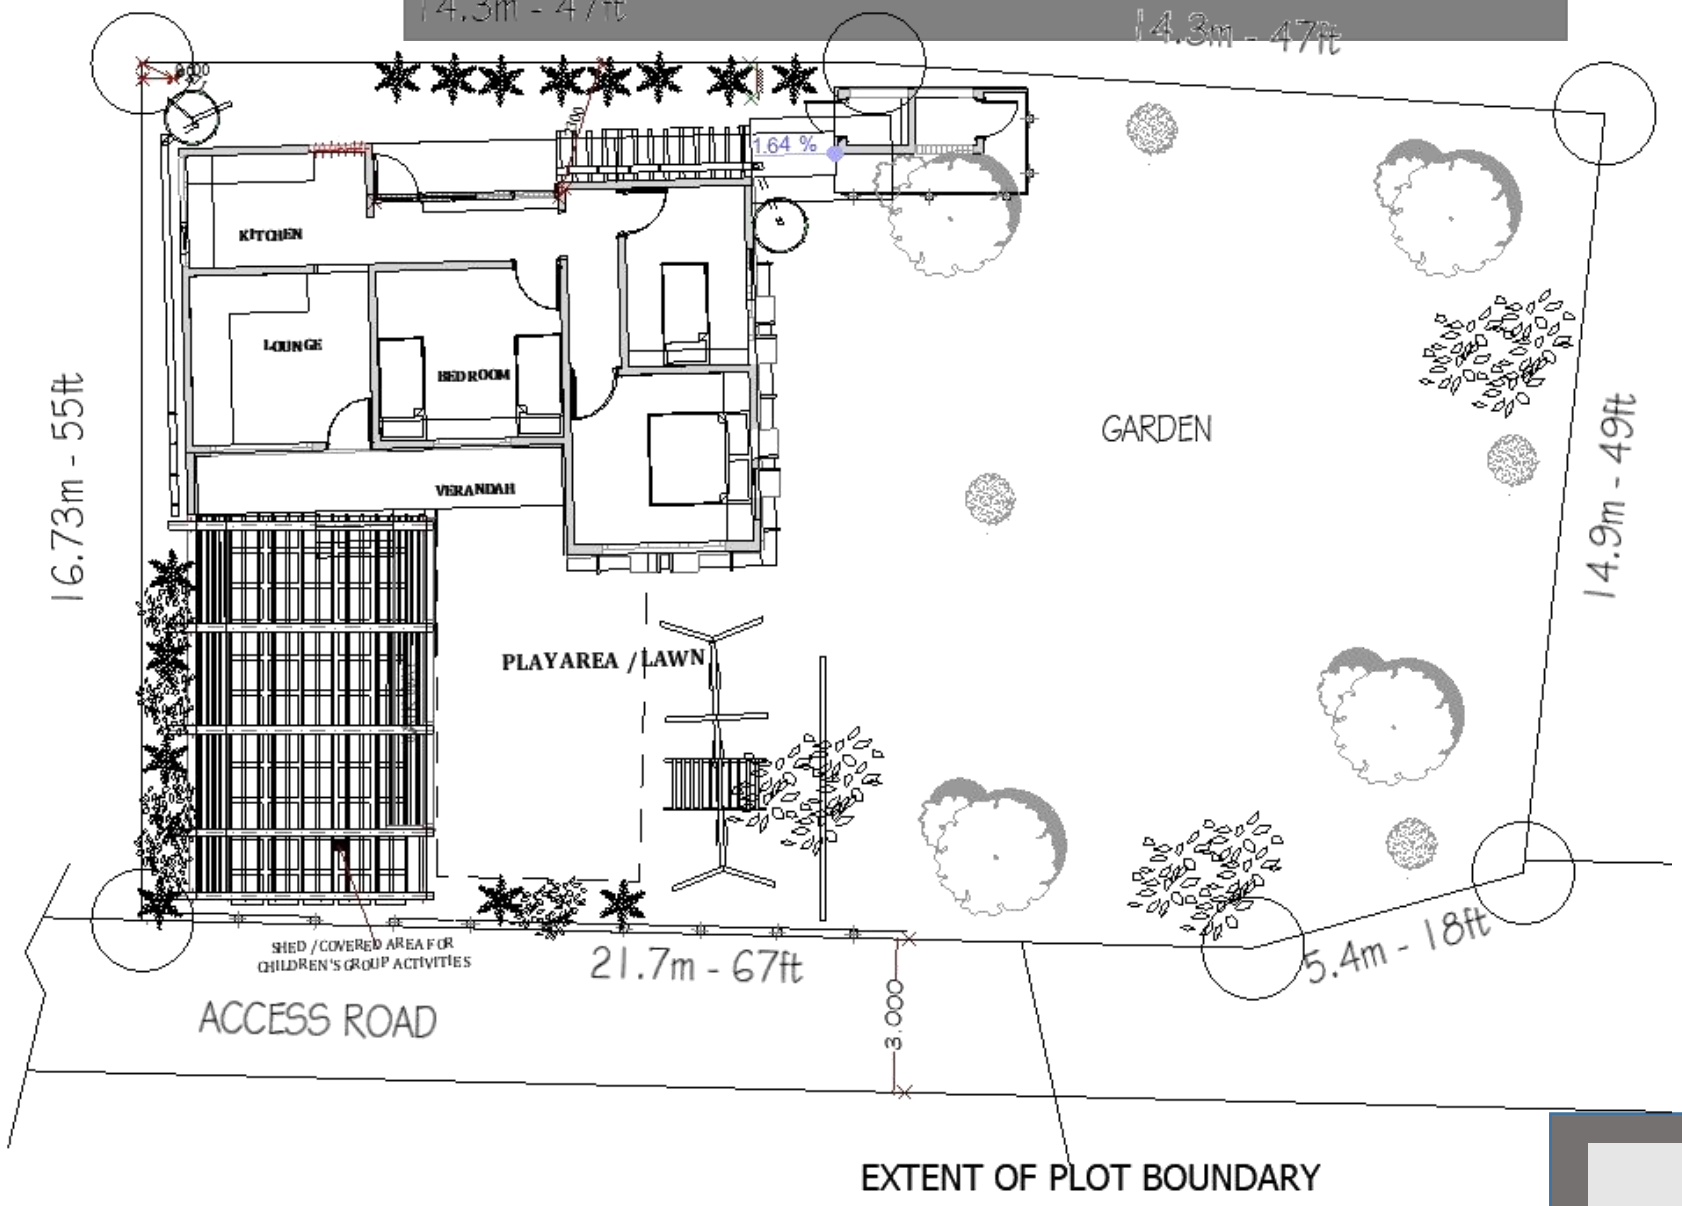

PROPOSED SITE LAYOUT

PROJECT

UGANDA SOCIETY OF ARCHITECTS

THE PROPOSED MODIFICATIONS

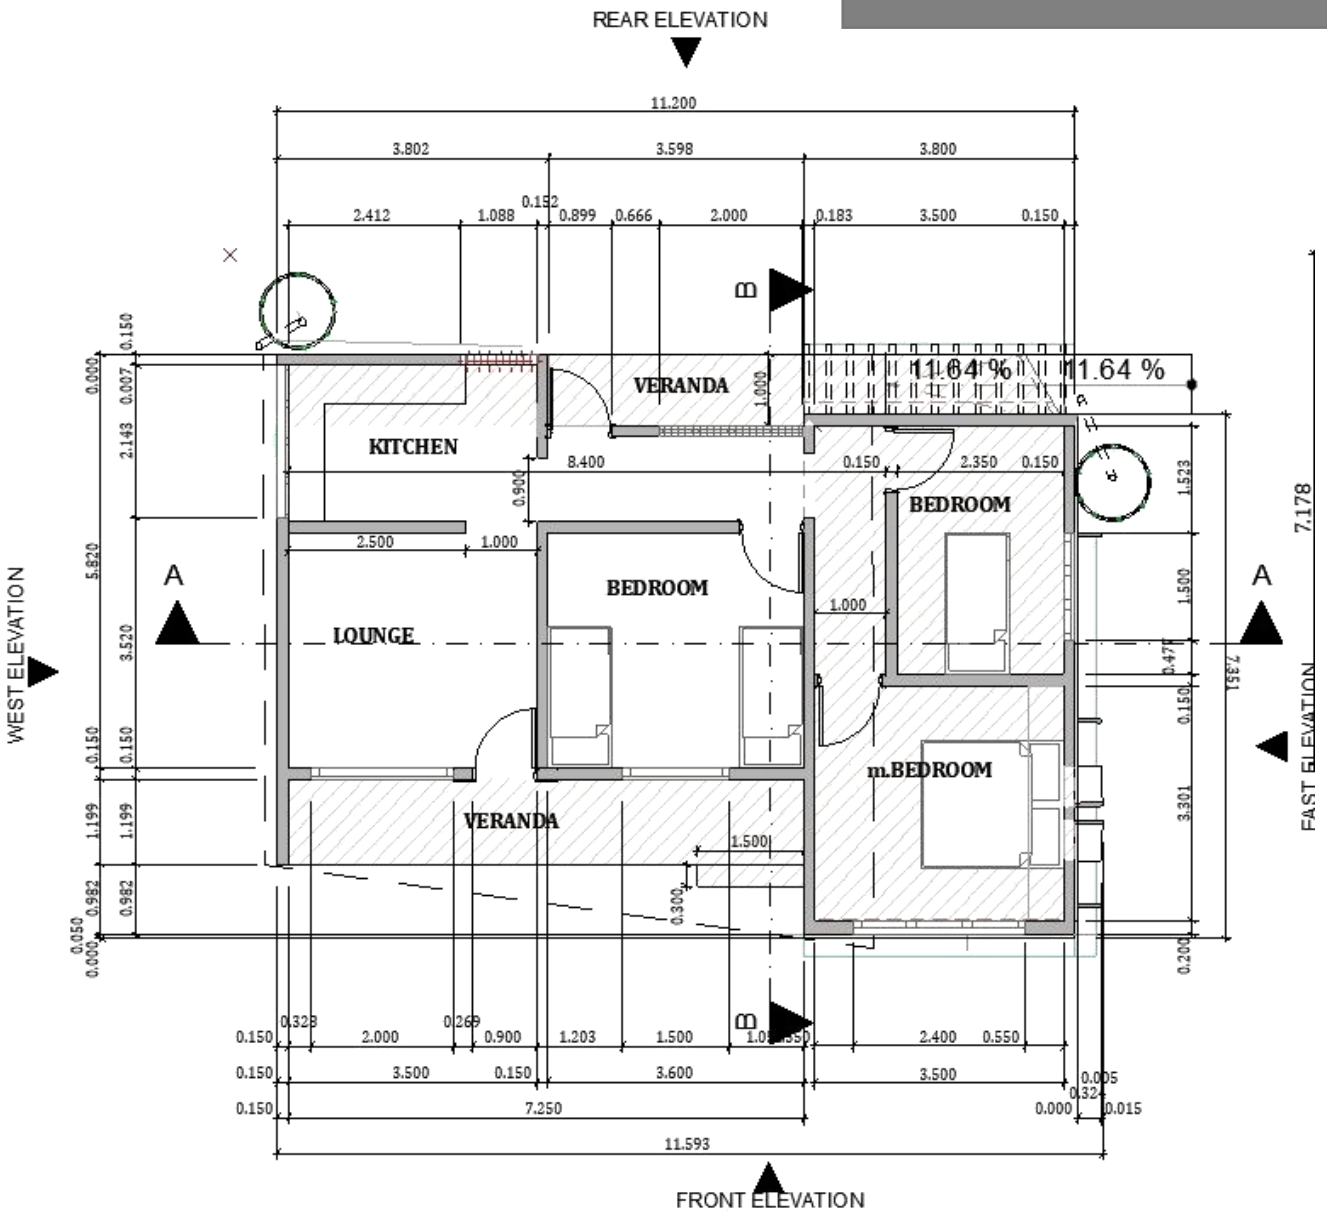

FLOOR PLAN-PROPOSED EXTENSION

SCALE 1: 100

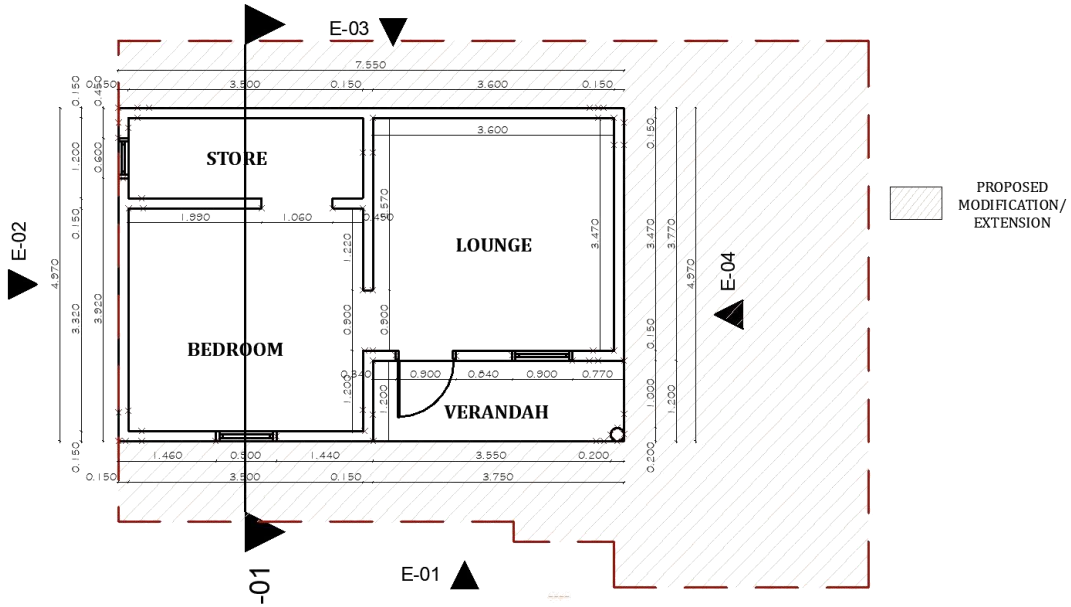

PROJECT

UGANDA SOCIETY OF ARCHITECTS

THE PROPOSED MODIFICATIONS

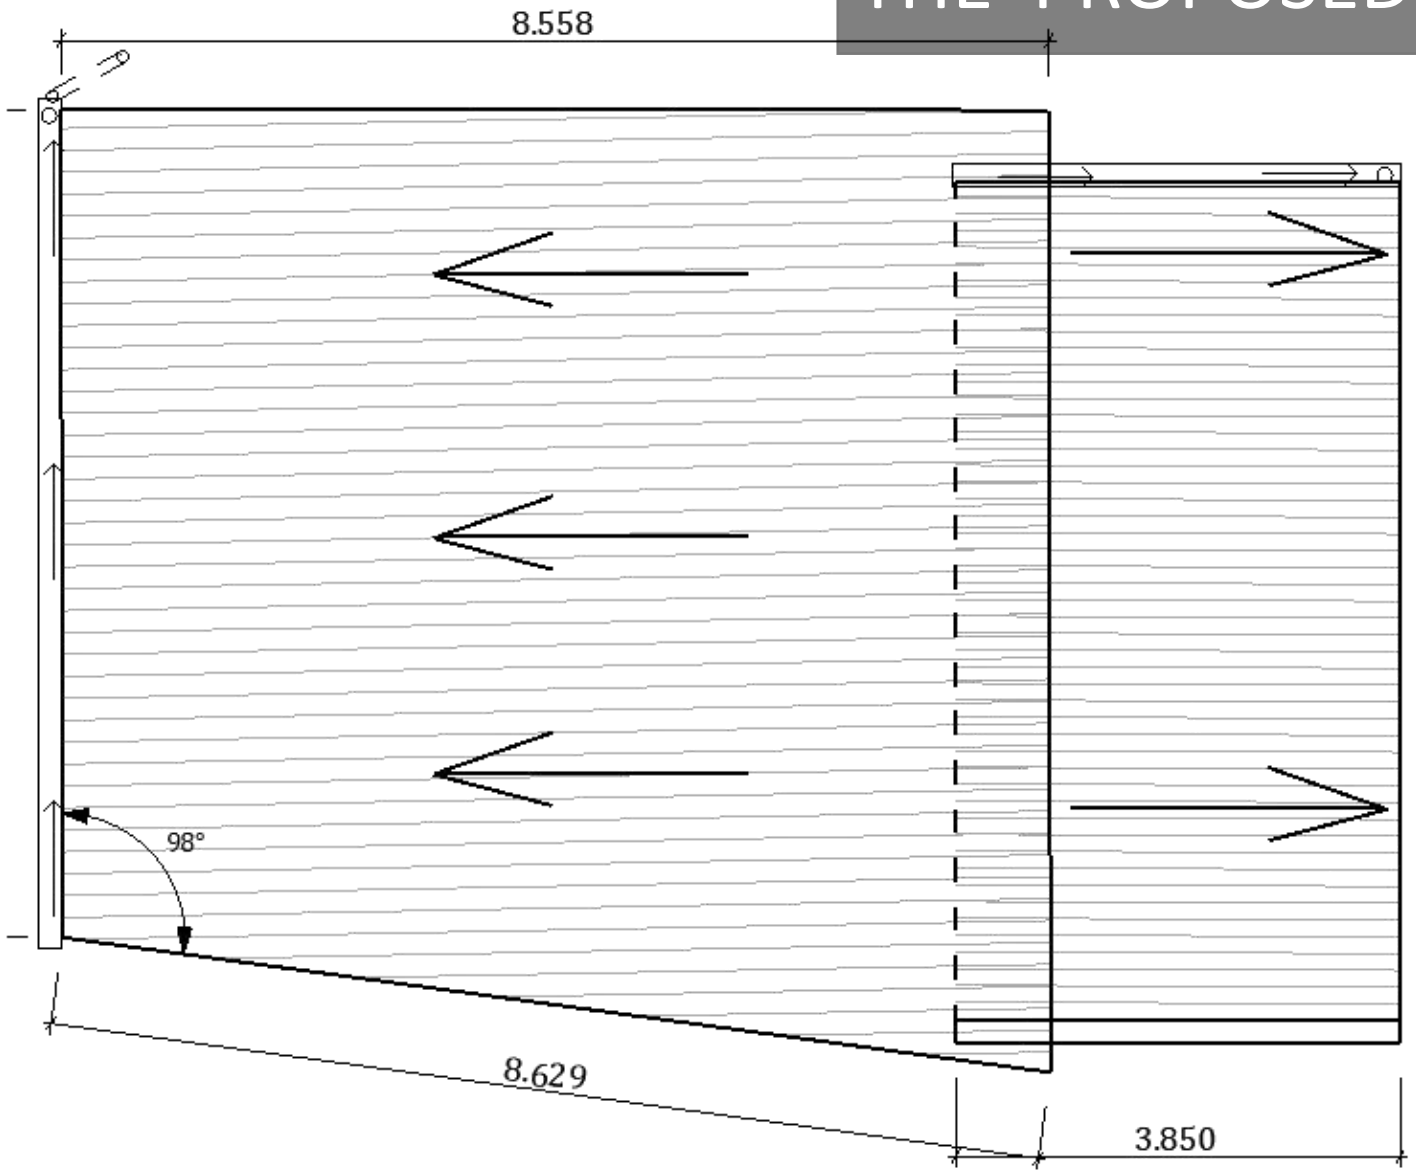

ROOF PLAN

SCALE 1: 100

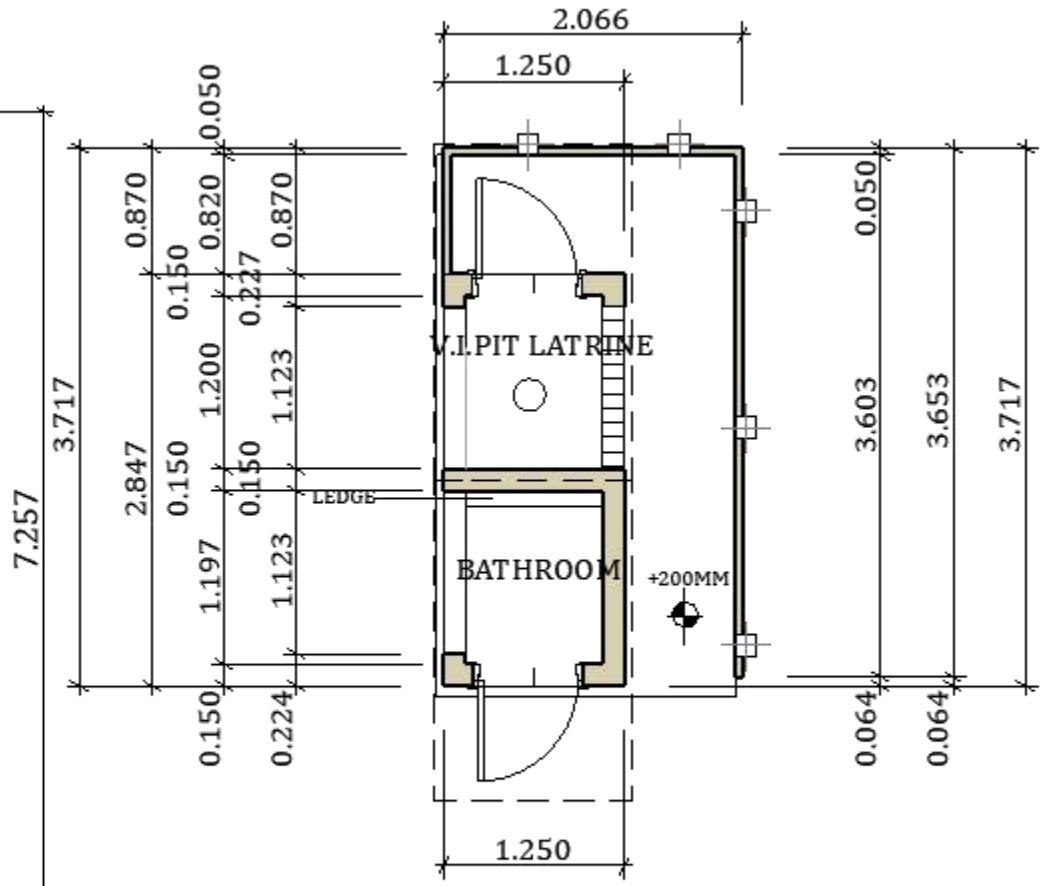

PROPOSED PIT LATRINE AND OUTDOOR BATHROOM

SCALE 1:100

PROJECT

UGANDA SOCIETY OF ARCHITECTS

THE PROPOSED MODIFICATIONS

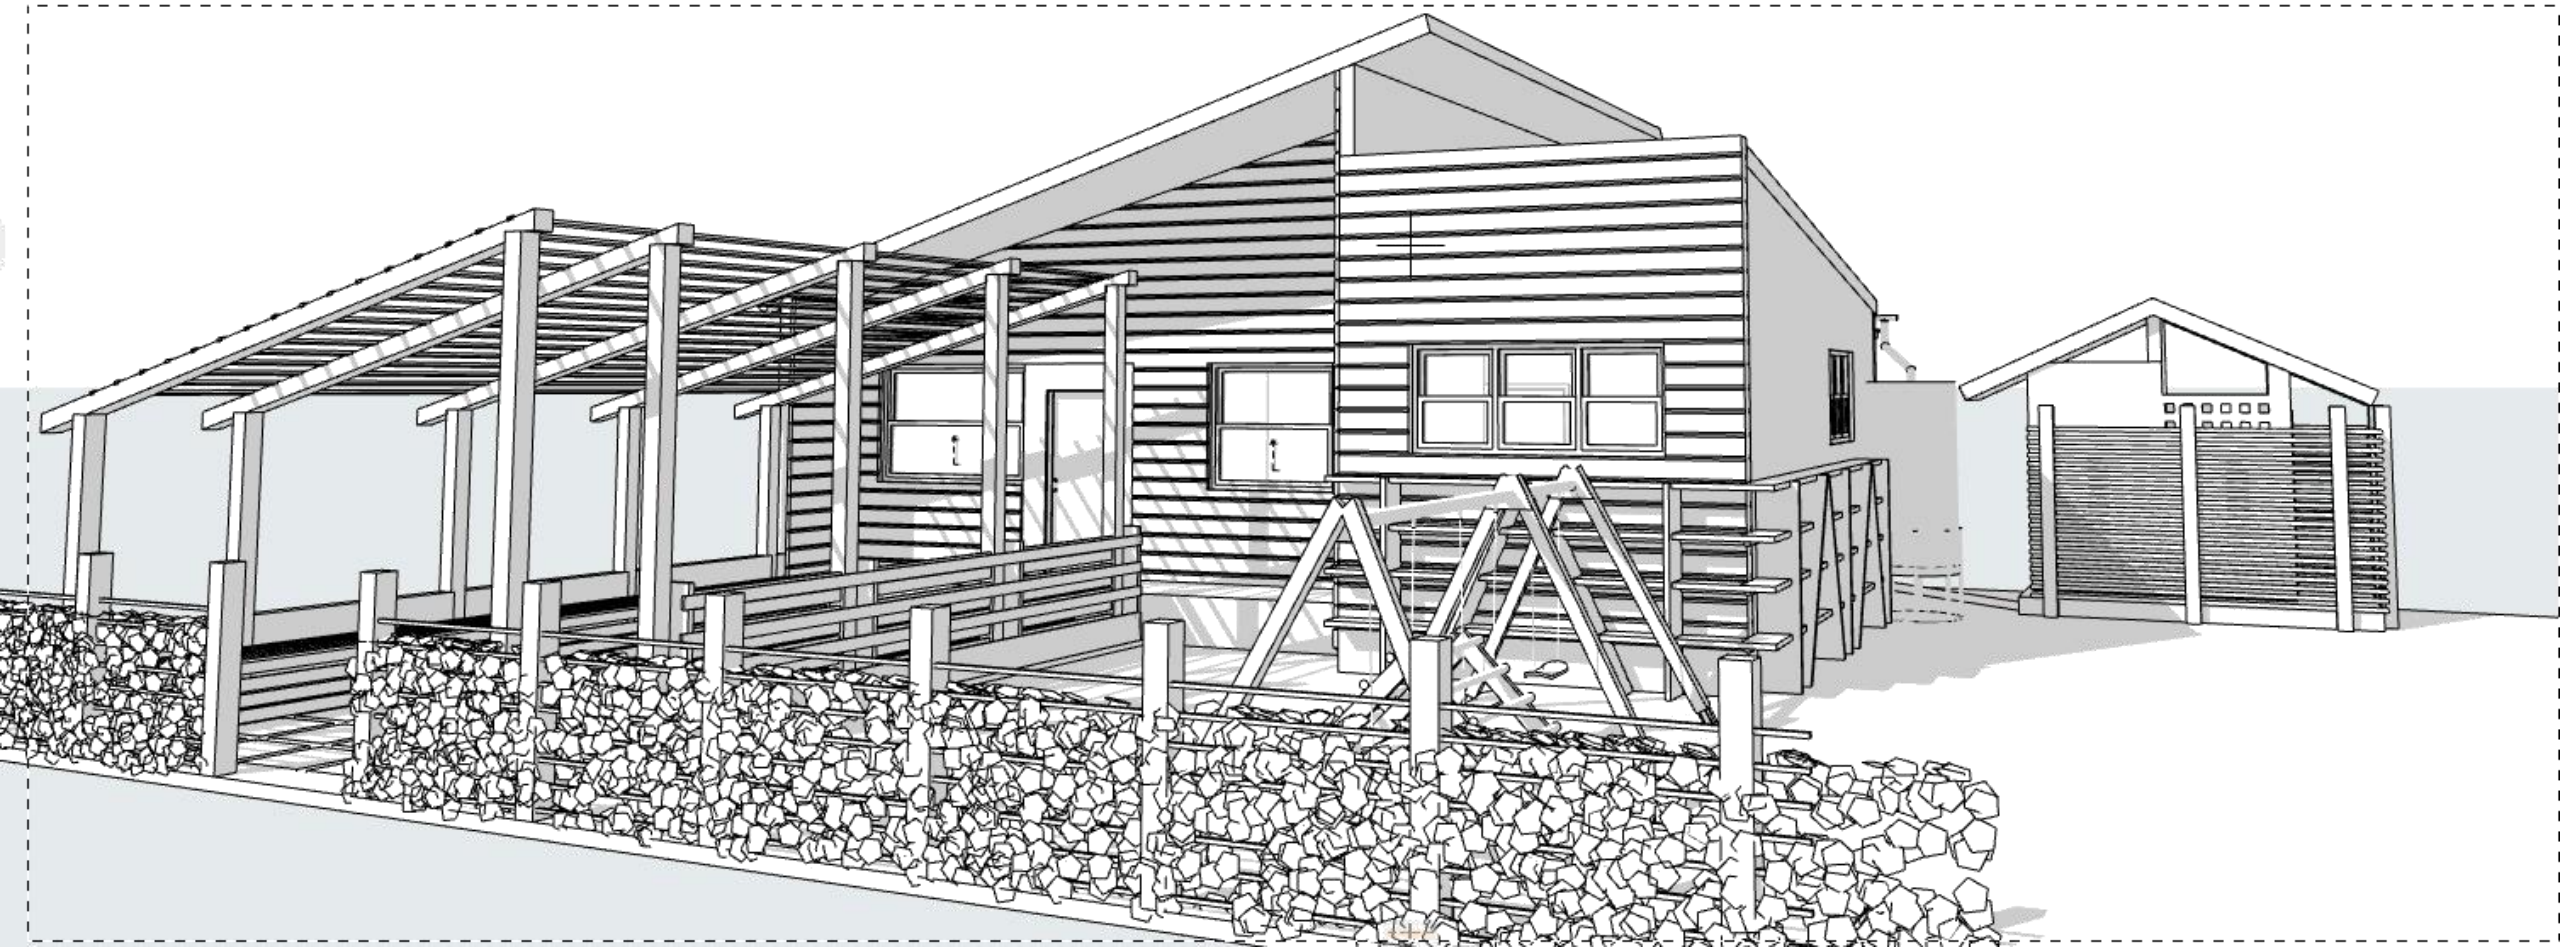

PROJECT

UGANDA SOCIETY OF ARCHITECTS

THE PROPOSED MODIFICATIONS

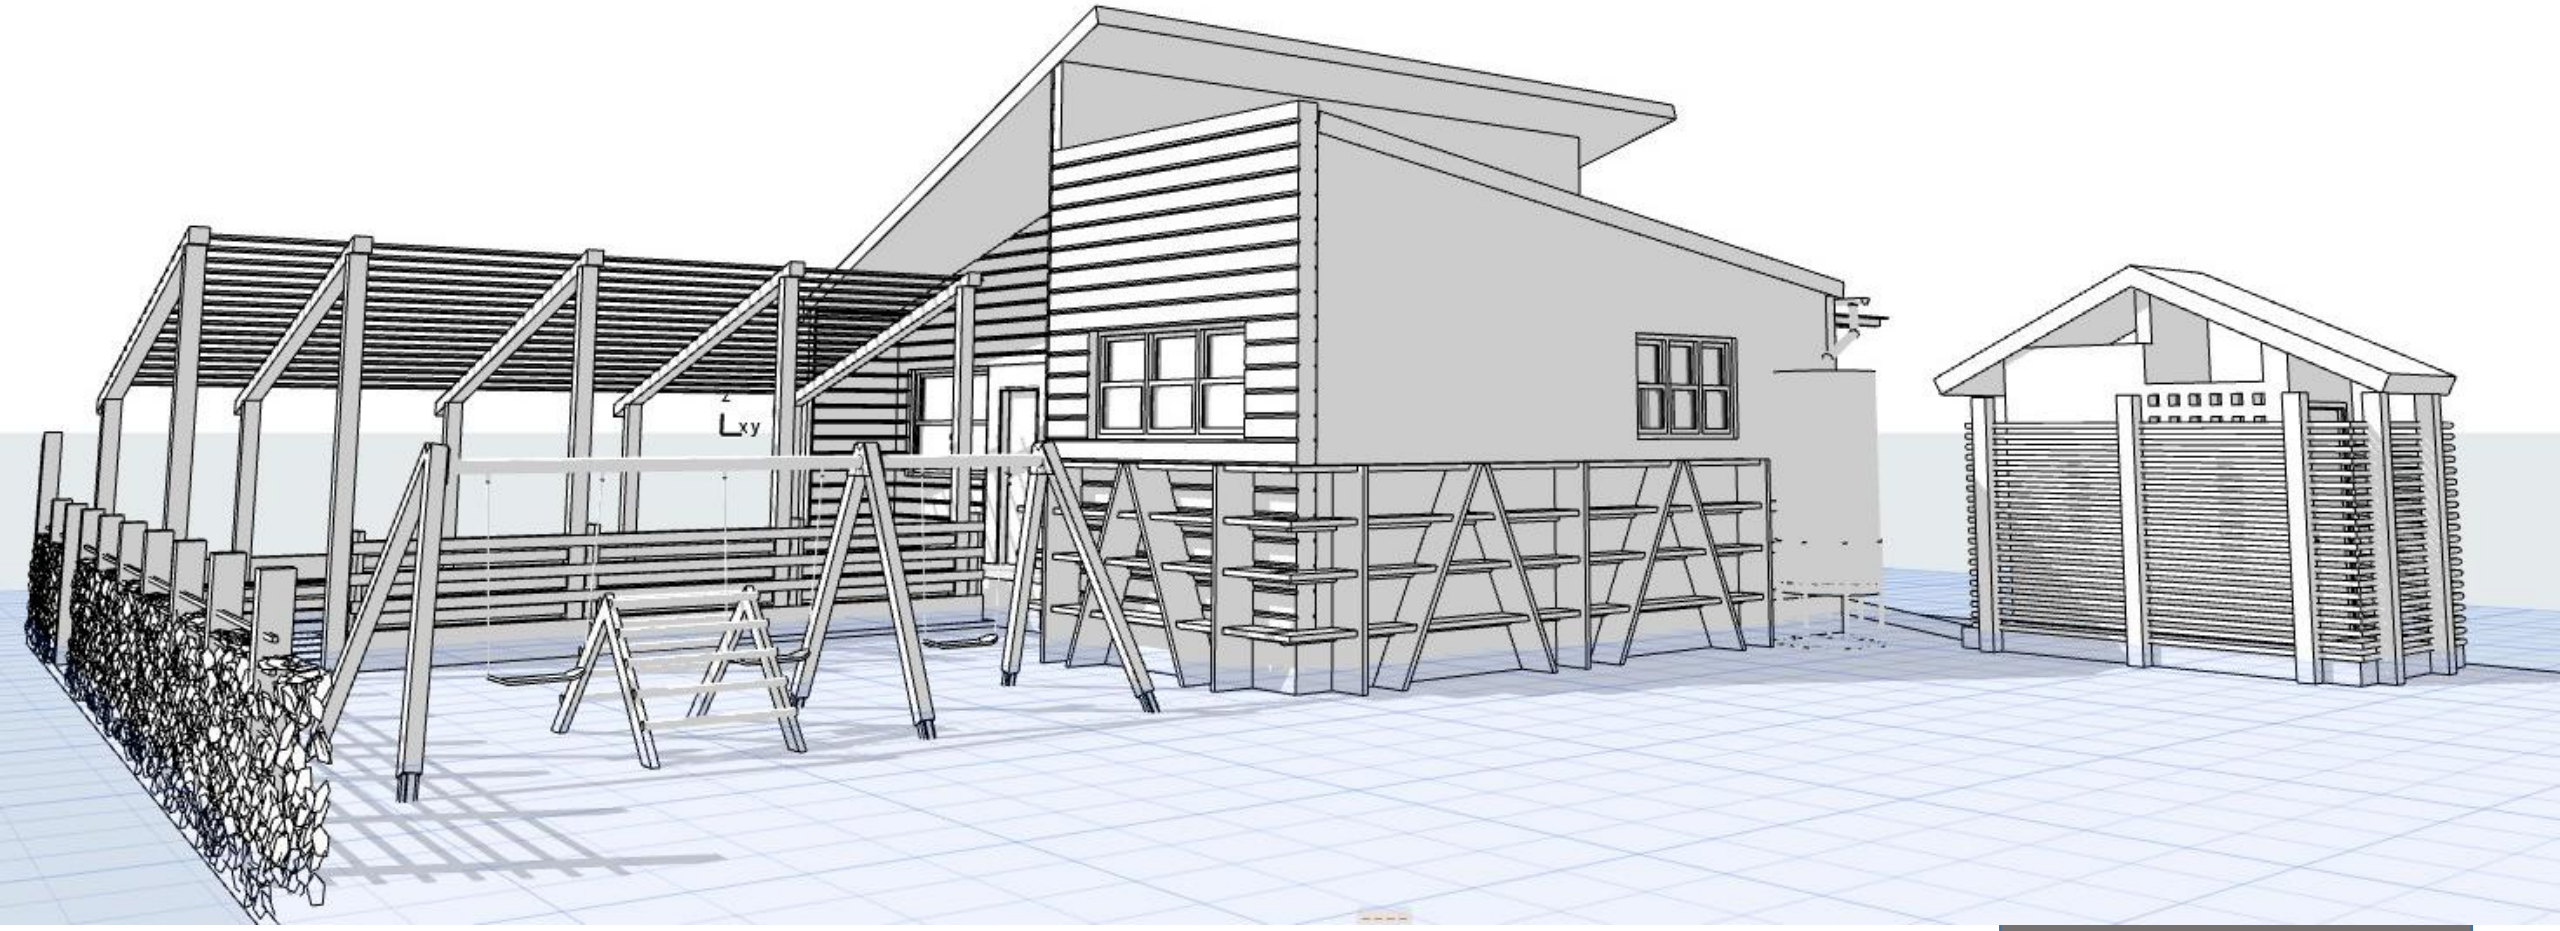

PROJECT

UGANDA SOCIETY OF ARCHITECTS

THE PROPOSED MODIFICATIONS

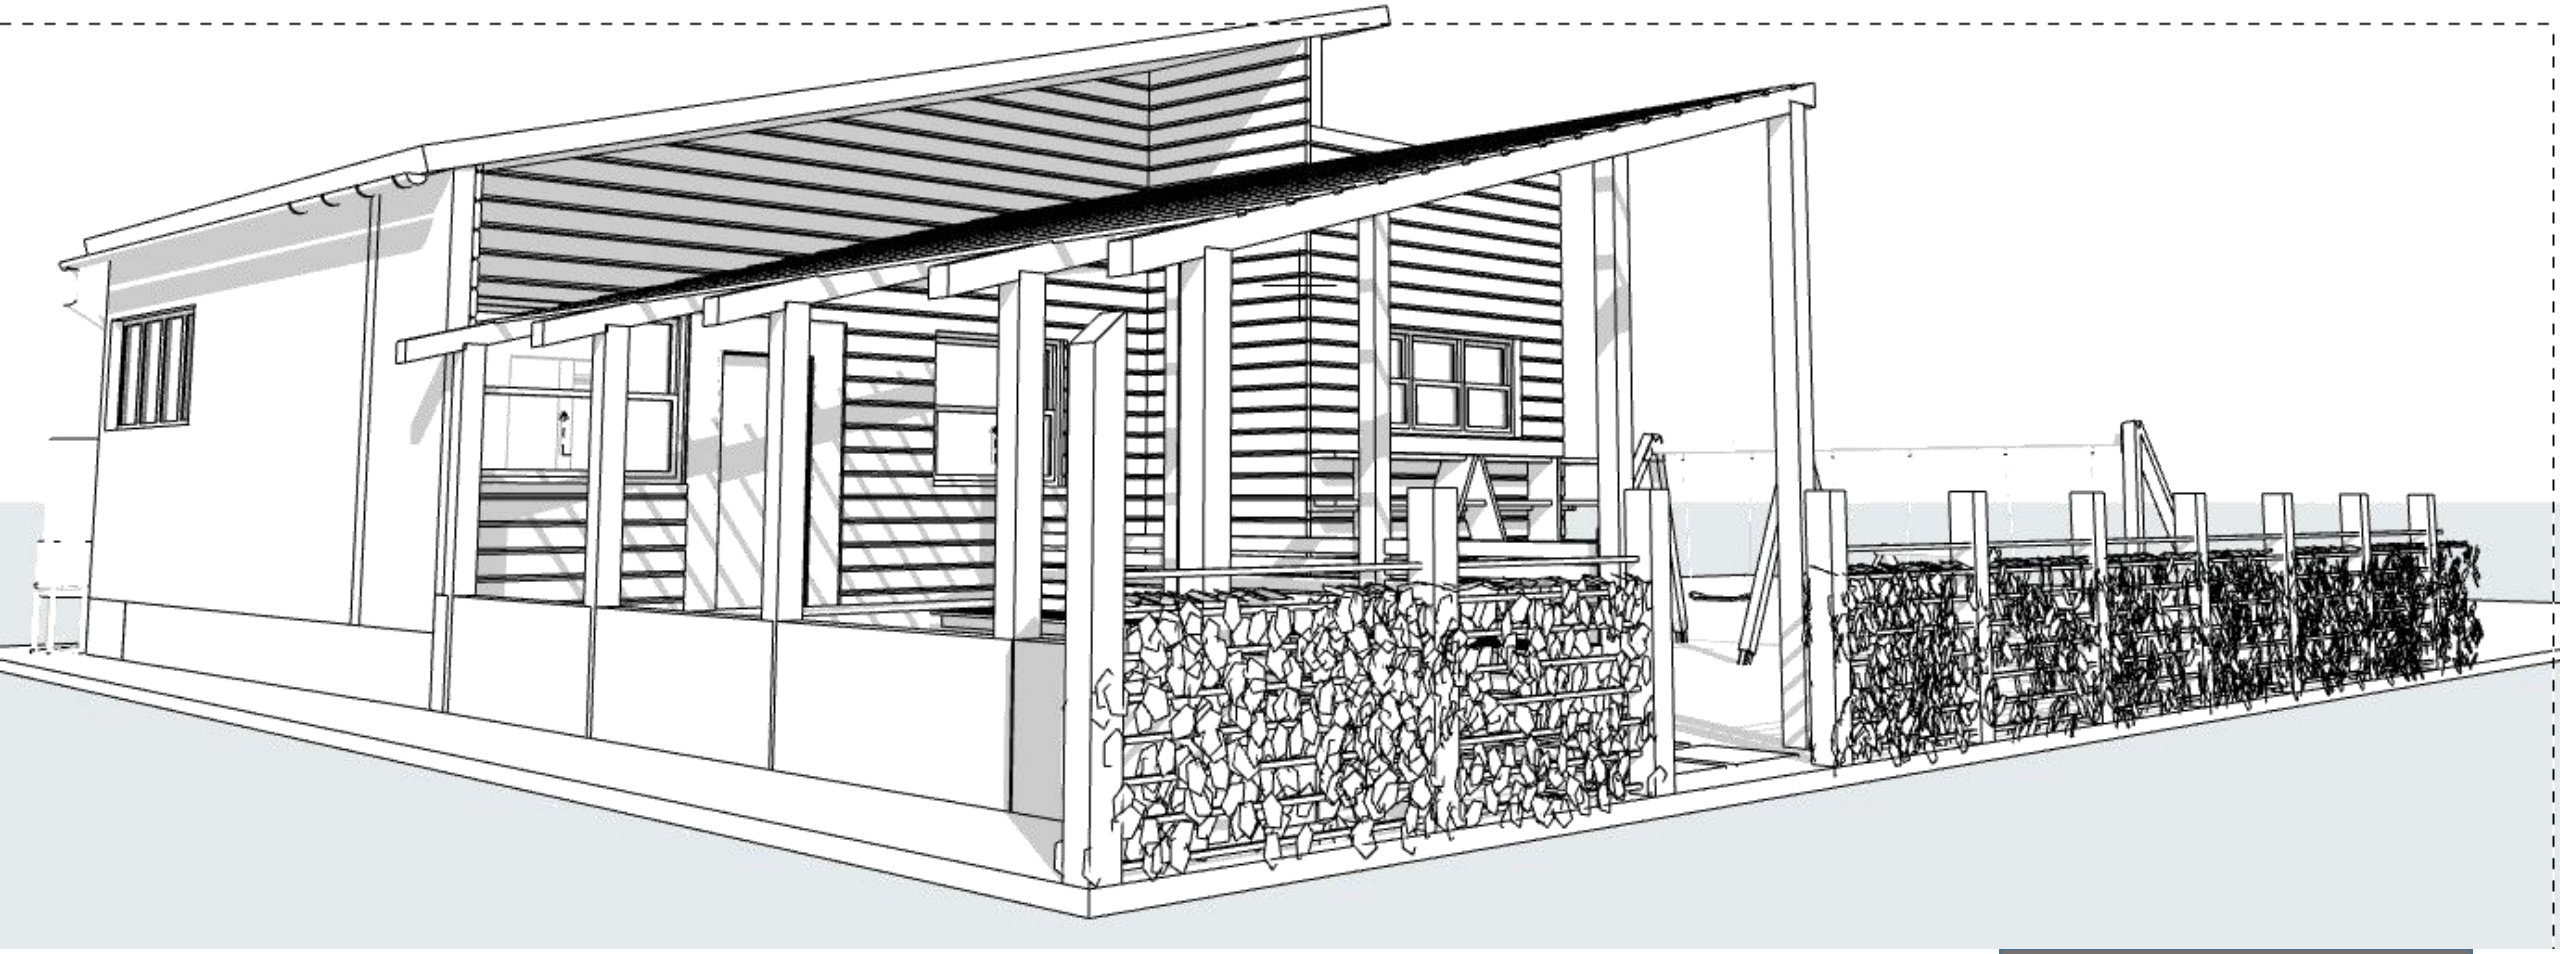

PROJECT

UGANDA SOCIETY OF ARCHITECTS

THE PROPOSED MODIFICATIONS

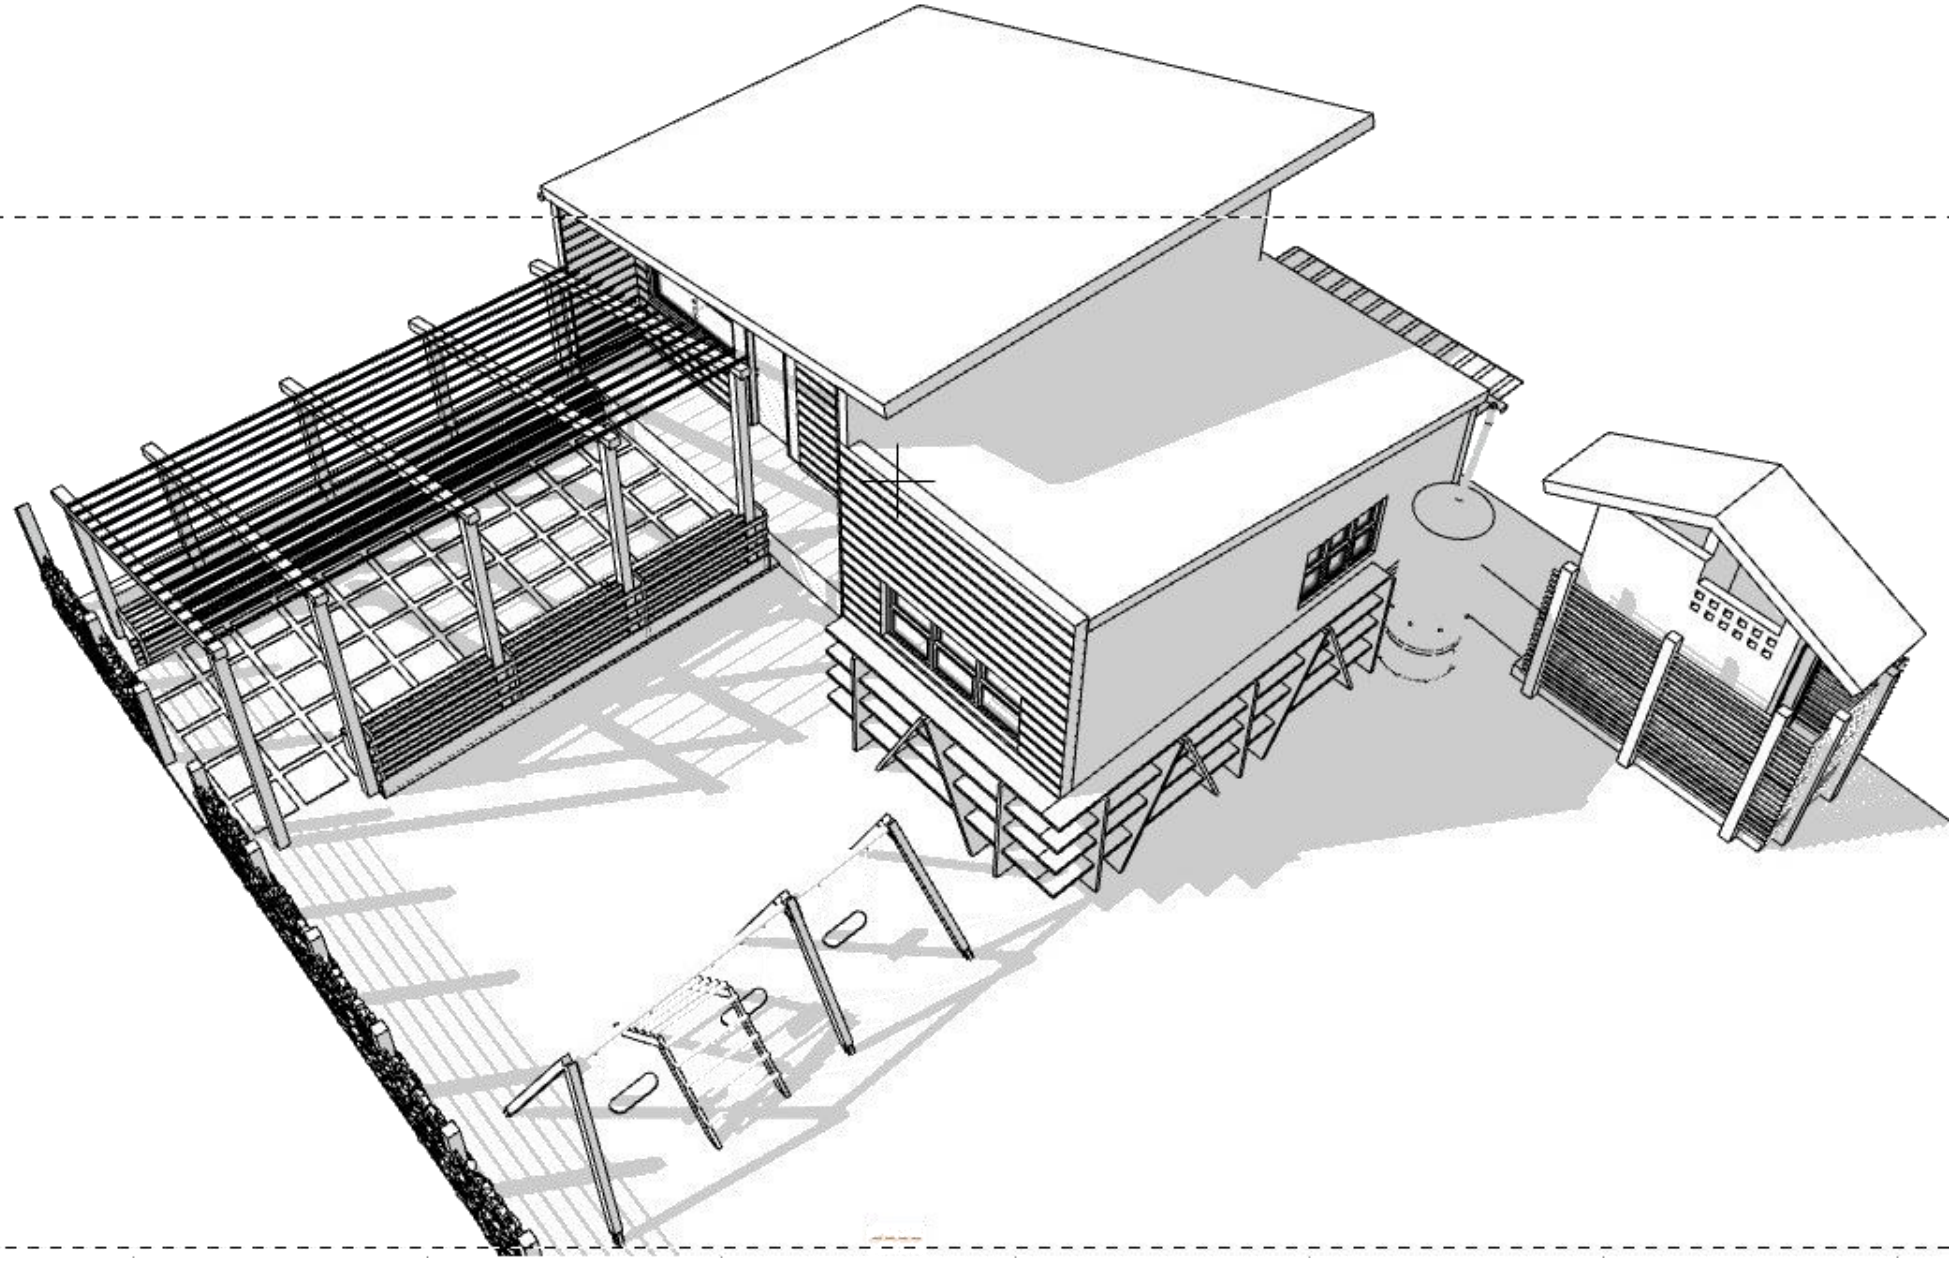

PROJECT

UGANDA SOCIETY OF ARCHITECTS

PLEASE SUPPORT AND PARTNER TO RAISE UP OUR COMMUNITIES ONE AT A TIME!

THANK YOU!

UGANDA SOCIETY OF ARCHITECTS

PROGRESS-NOVEMBER.2022

foundation and slab completed

UGANDA SOCIETY OF ARCHITECTS

UGANDA
SOCIETY OF
ARCHITECTS

UGANDA
SOCIETY OF
ARCHITECTS

UGANDA
SOCIETY OF
ARCHITECTS

UGANDA
SOCIETY OF
ARCHITECTS

UGANDA
SOCIETY OF
ARCHITECTS

2023

PENDING

SUPERSTRUCTURE

-walls

-openings (closing)

ROOF

FINISHES

1.Floor (Uganda Clays)

2. wall finishes

3. ceiling

4. Furnishing

EXTERNAL

1. Activities shed

2. playground (swings, recycled tunnels

UGANDA SOCIETY OF ARCHITECTS